


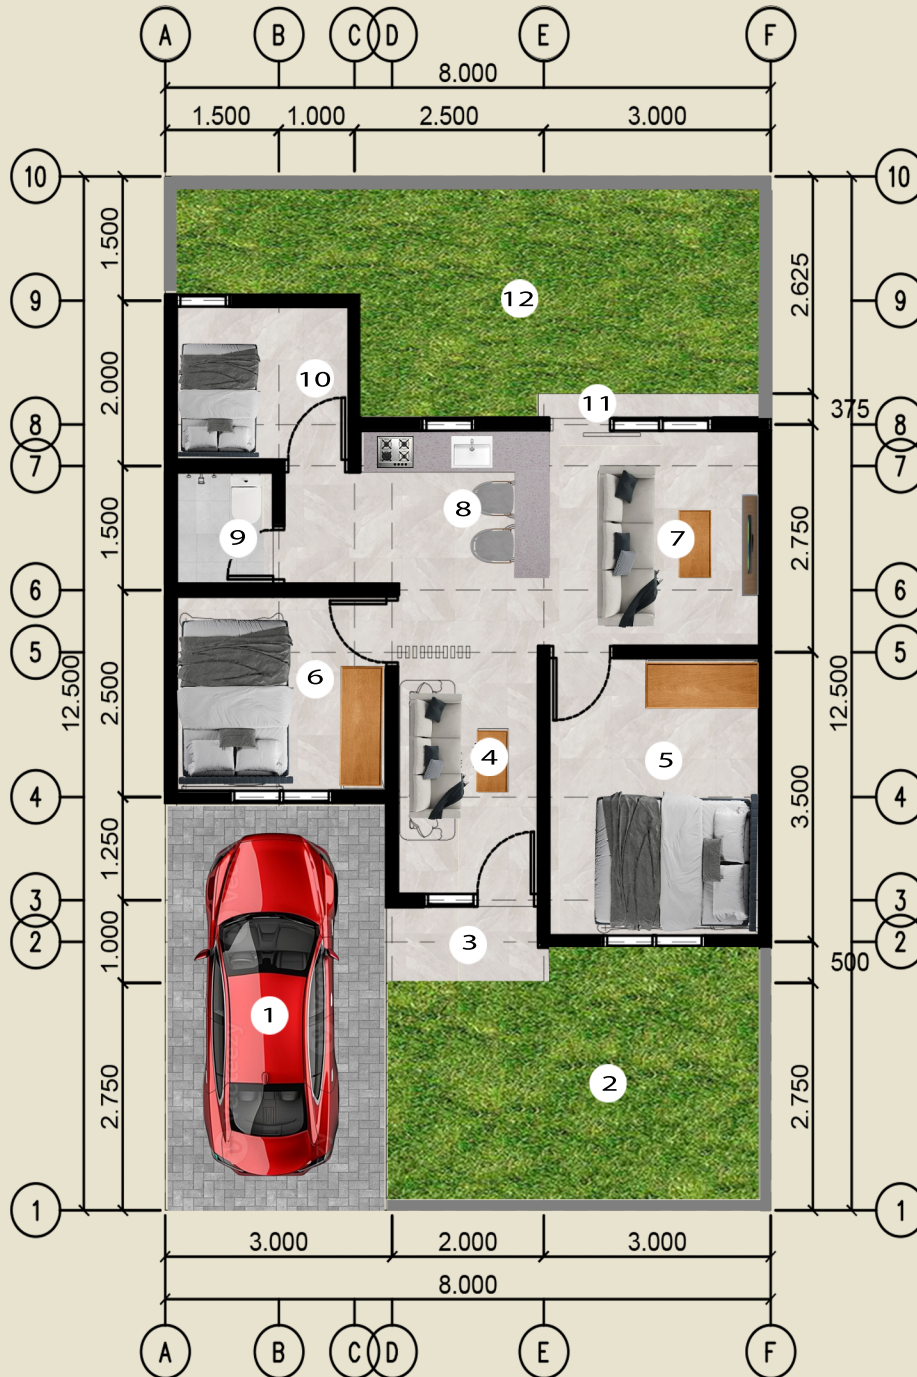

LEGEND :

1. CARPORT
2. FRONT YARD
3. TERRACE
4. GUEST ROOM
5. BEDROOM
6. BEDROOM
7. LIVING ROOM
8. KITCHEN
9. TOILET
10. MAID ROOM
11. TERRACE
12. BACK YARD

TYPE 50/100

PROJECT NAME : PEMBANGUNAN RUMAH	ARCHITECT IN CHARGE : KRISNA LOKA		DRAWING TITLE : RENCANA DENAH	REVISI		CHECKED :	APPROVAL :
	OWNER : THE MAHESWARA VILLAGE	SCALE : 1 : 100	DATE : 17/06/25	DATE :	NOTE REVISI :		
SITE LOCATION : BALI	PAGE NUMBER : 01	TOTAL PAGE : 01					